RBBCBLR035 – Grosvenor House, London Road, Redhill

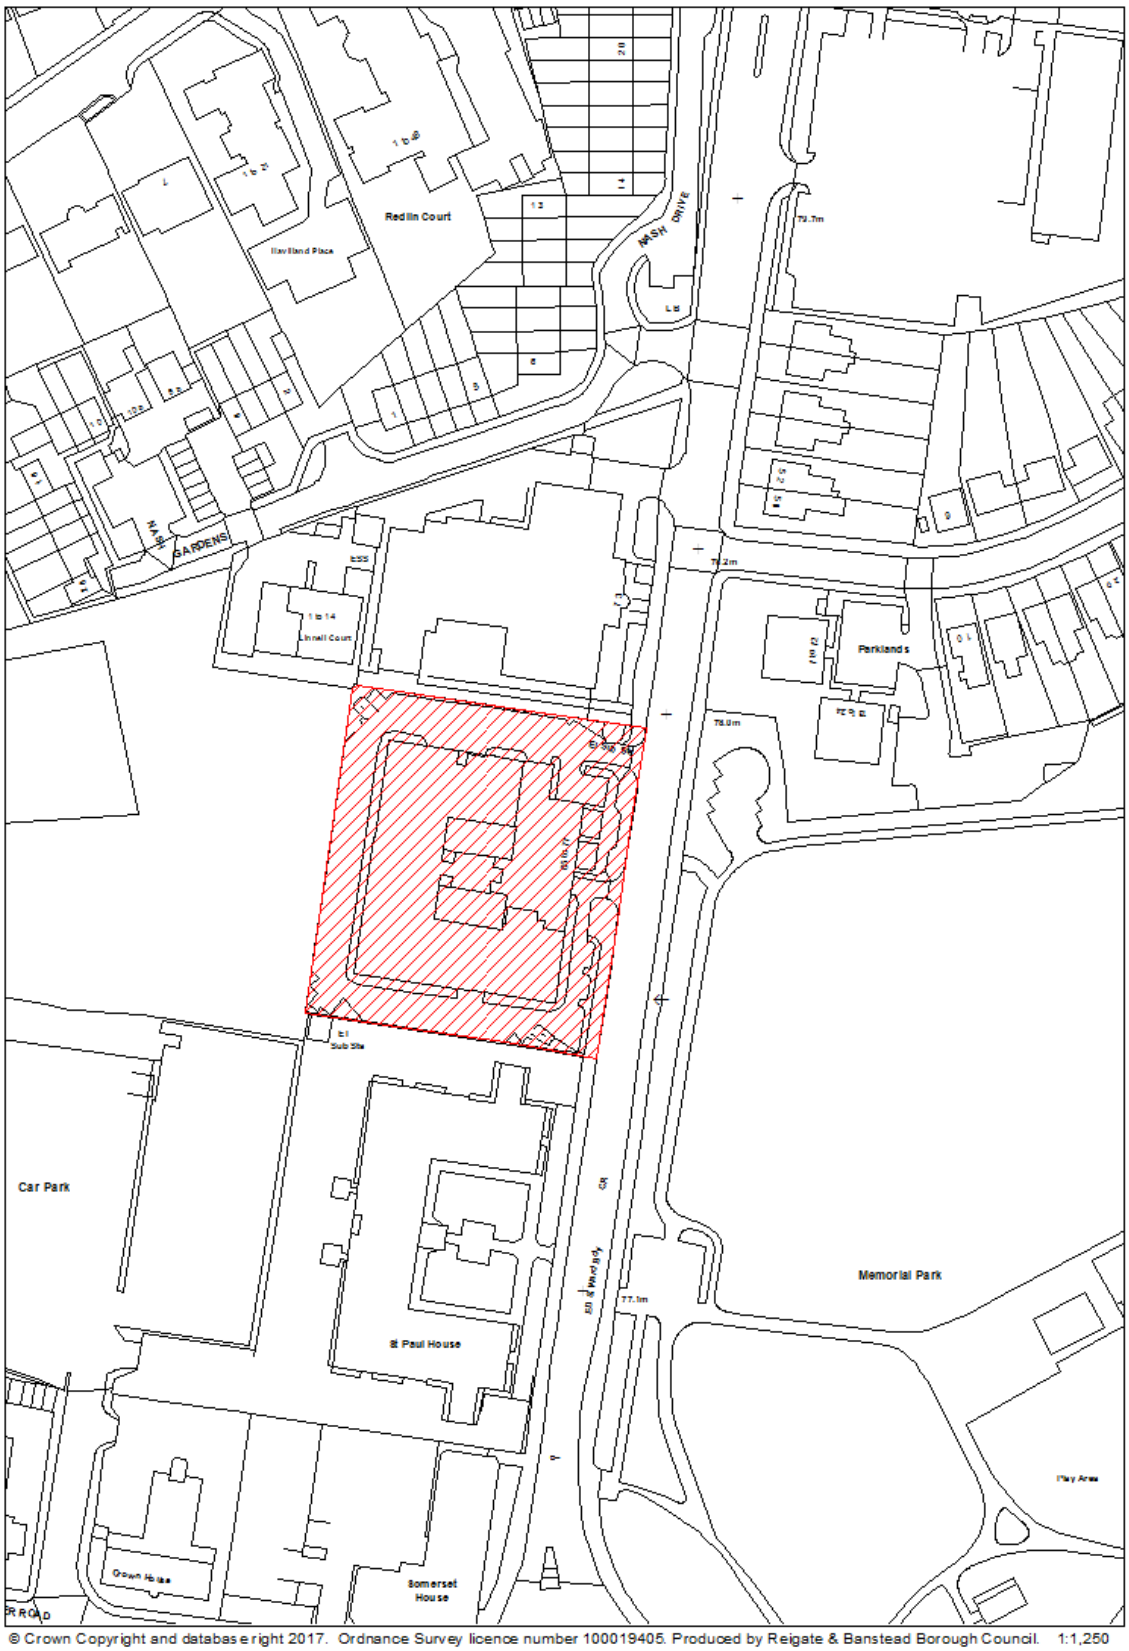

© Crown Copyright and database right 2017. Ordnance Survey licence number 100019405. Produced by Reigate & Banstead Borough Council. 1:1,250