RBBCBLR036 – Prospect Housing Association, 5 Gloucester Road, Redhill

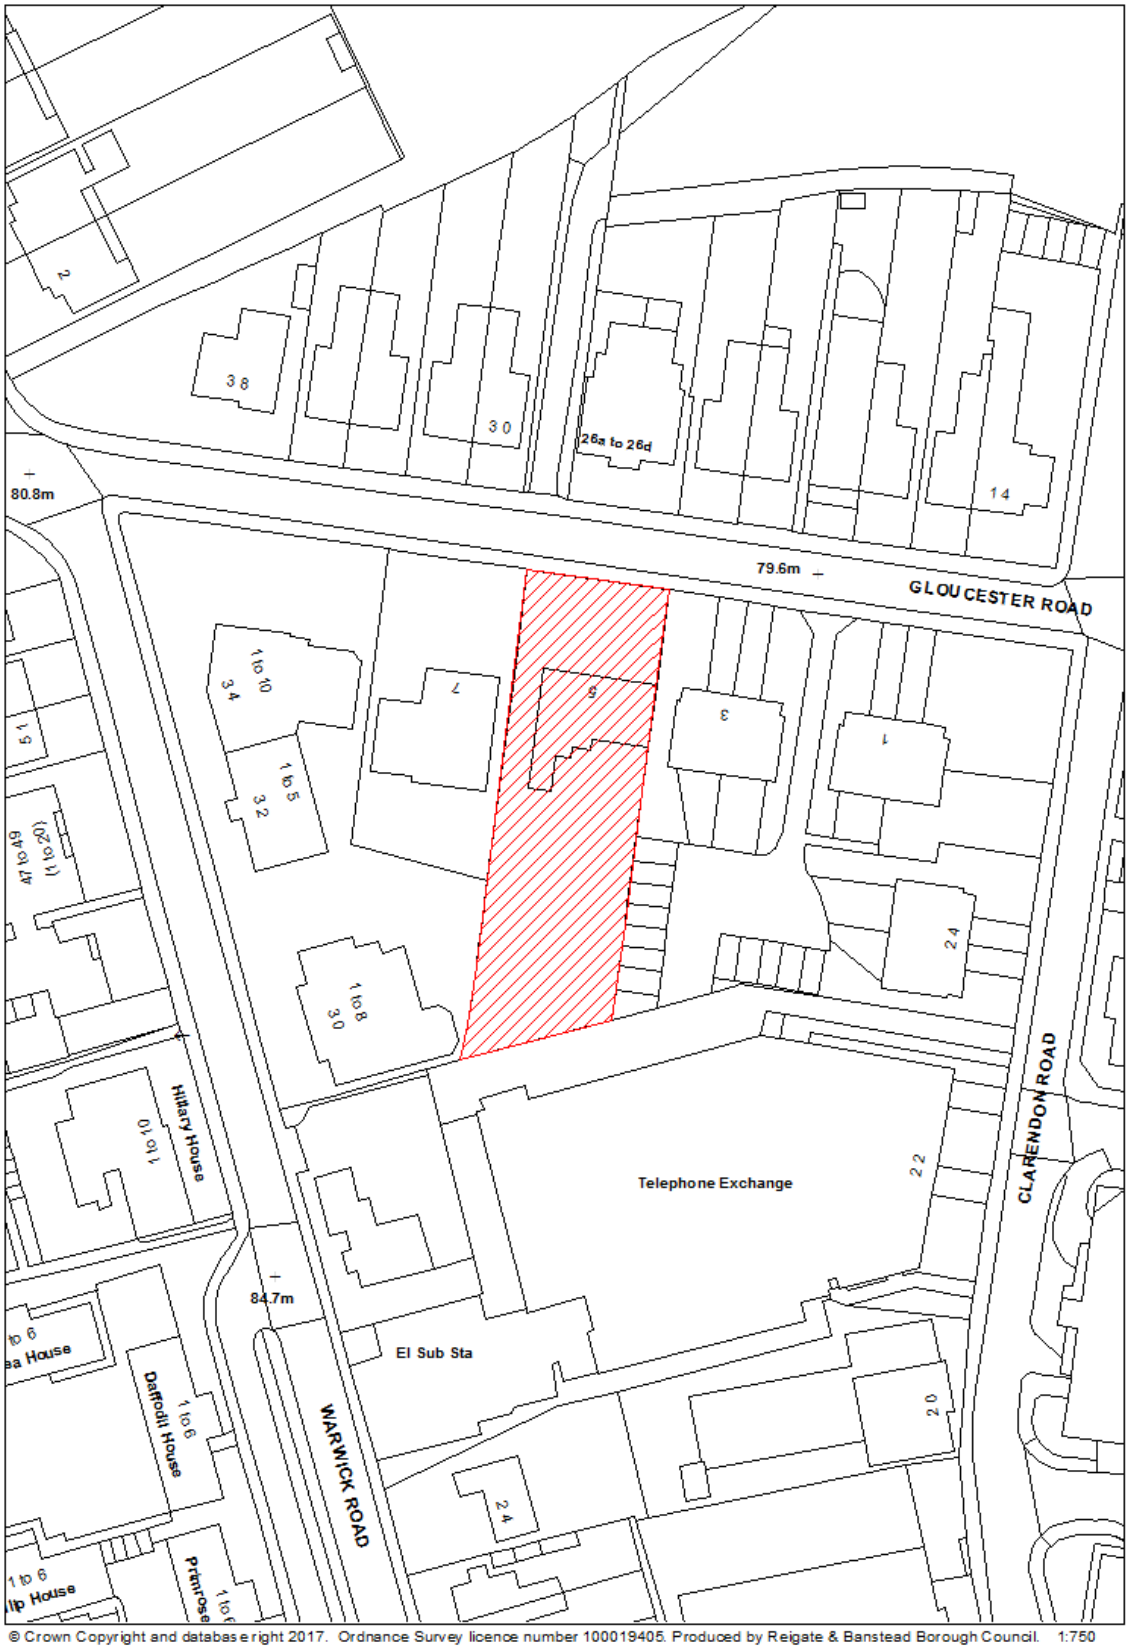

© Crown Copyright and database right 2017. Ordnance Survey licence number 100019405. Produced by Reigate & Banstead Borough Council. 1:750