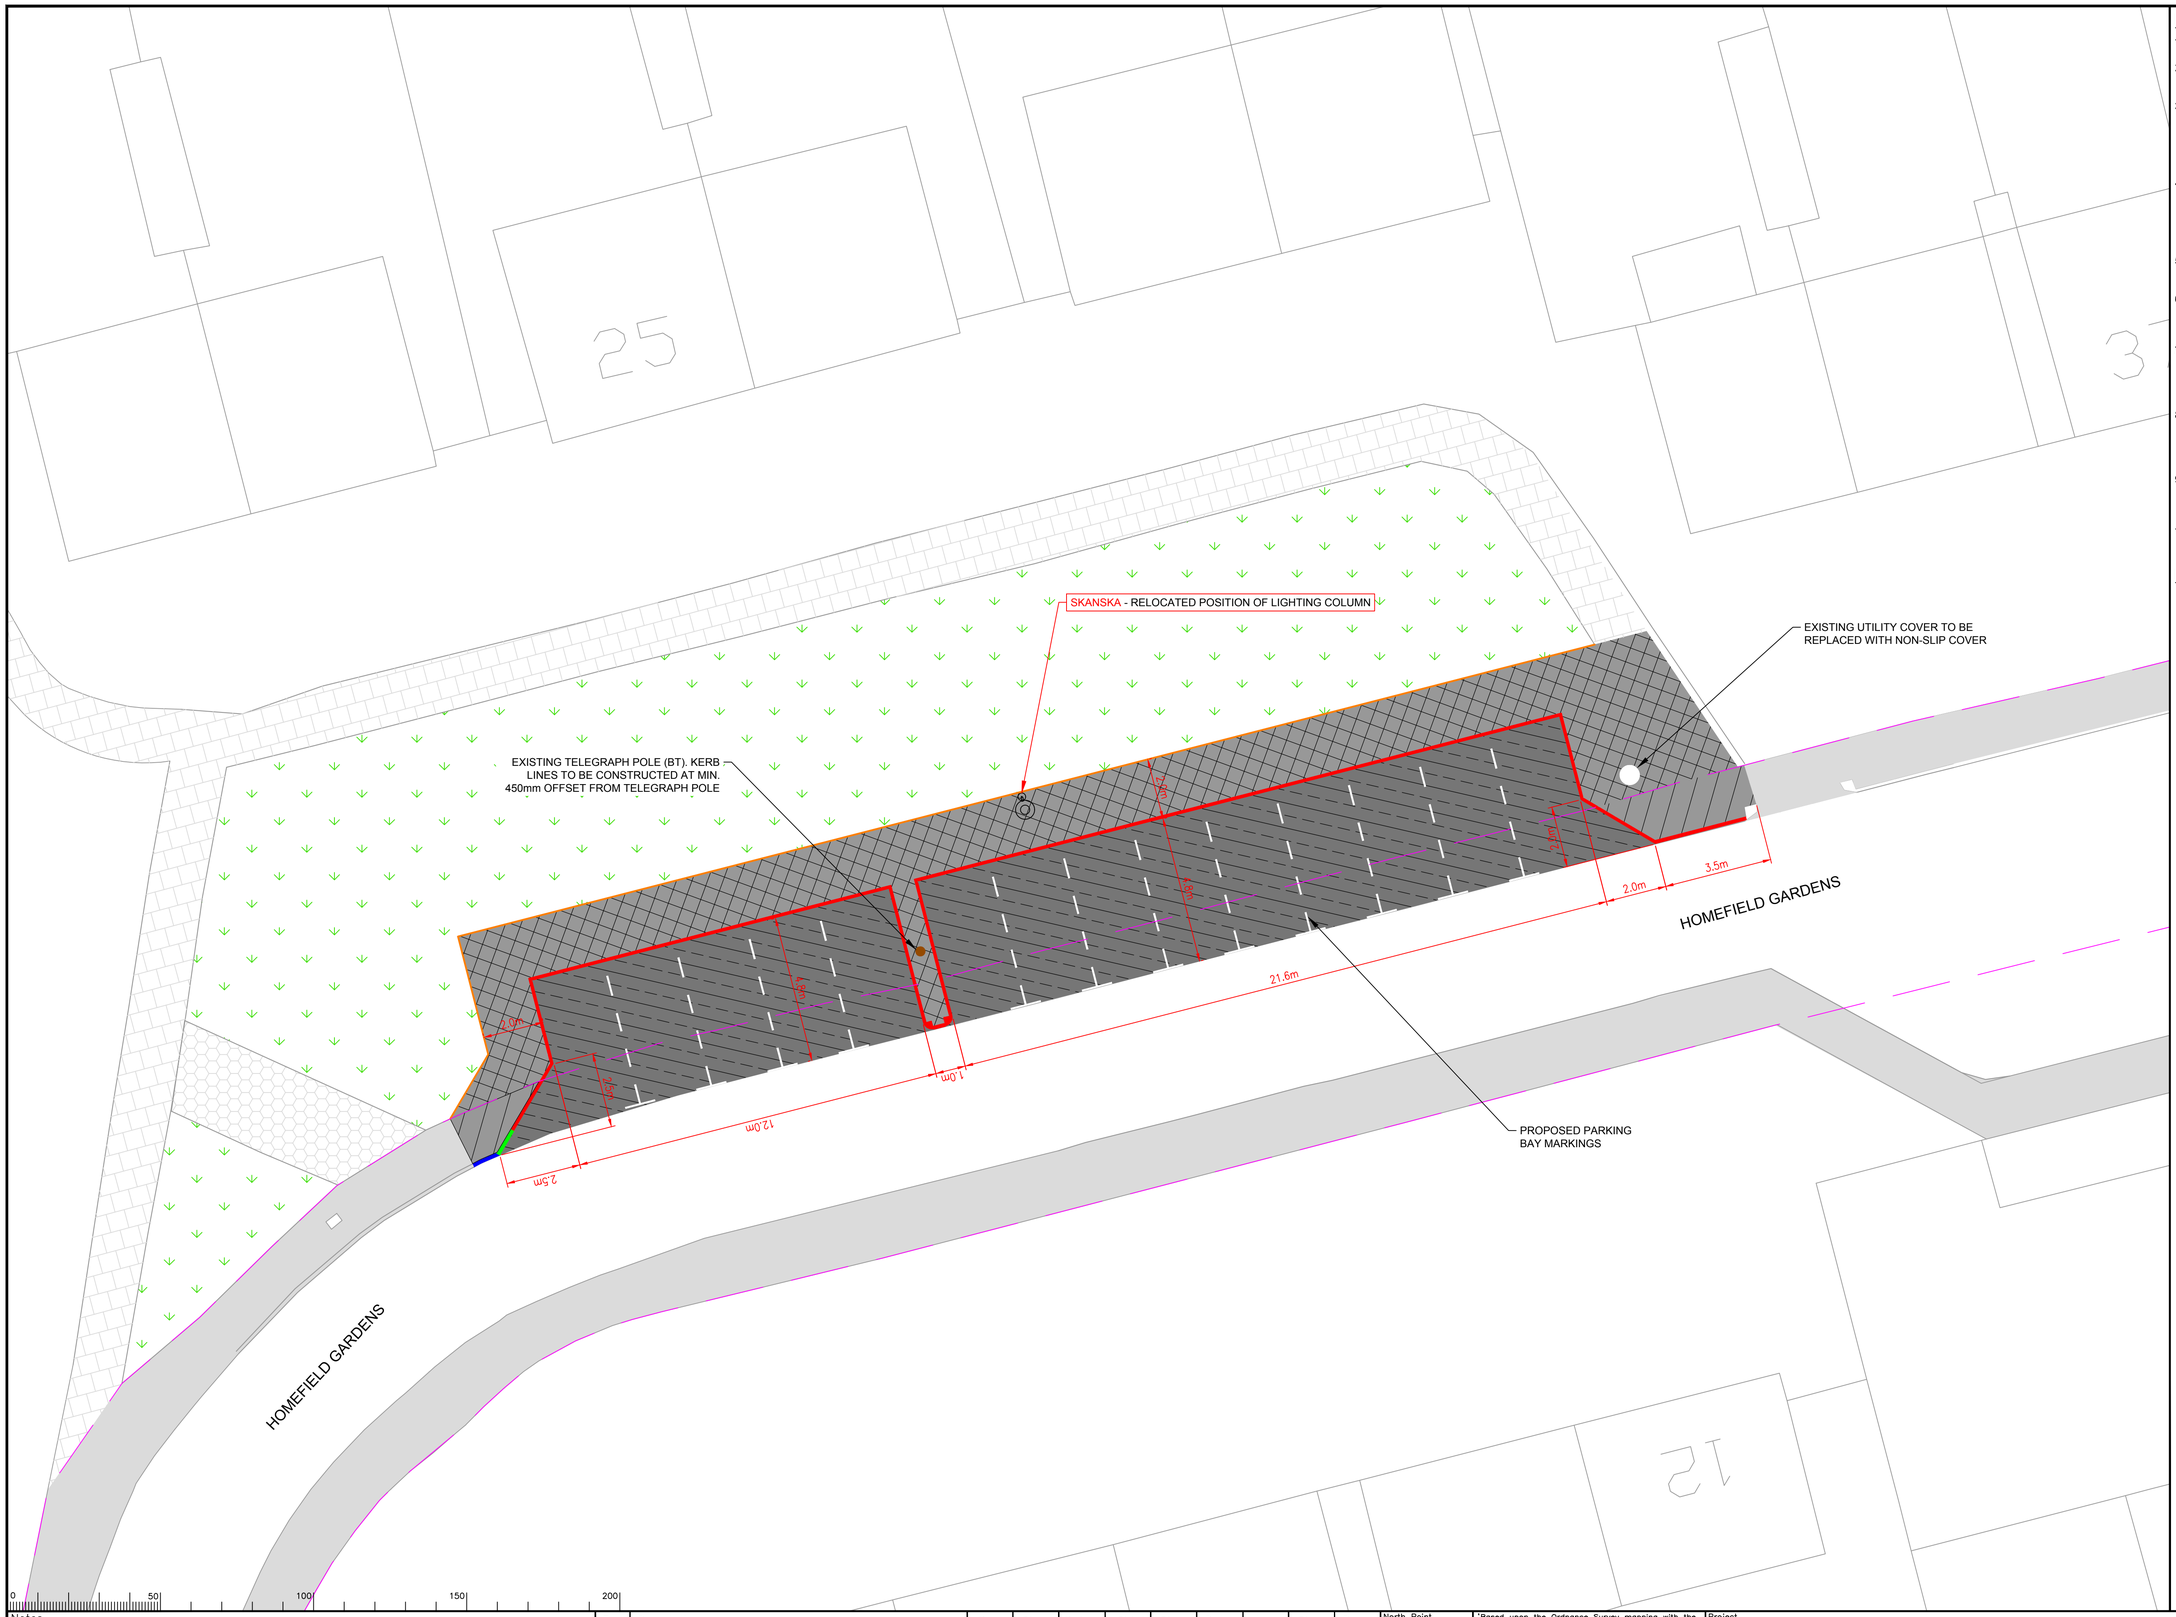

NOTES:

1. DO NOT SCALE FROM THIS DRAWING.
2. ALL DIMENSIONS IN METRES UNLESS SPECIFIED OTHERWISE.
3. DESIGN PROPOSALS ARE MADE BASED ON TOPOGRAPHICAL SURVEY DATA AND OS MAPPING. THE NEW LAYOUT MUST TIE-IN WITH THE EXISTING INFRASTRUCTURE ON SITE. ALL SETTING OUT TO BE AGREED ON SITE WITH THE S.C.C. ENGINEER.
4. DETAILS OF UTILITY COMPANY APPARATUS TO BE SUPPLIED TO THE CONTRACTOR BY S.C.C. THE EXACT LOCATION OF APPARATUS IS TO BE VERIFIED ON SITE BY THE CONTRACTOR PRIOR TO THE COMMENCEMENT OF ANY EXCAVATIONS
5. ADVANCE WARNING SIGNS TO BE ERECTED PRIOR TO ANY WORKS ON SITE.
6. WHERE THE FOOTWAY / CARRIAGEWAY ARE TO BE EXCAVATED, THE PERIMETERS OF ALL EXCAVATIONS ARE TO BE SAW CUT TO APPROPRIATE DEPTH.
7. WHEN EXCAVATING OR BREAKING UP THE EXISTING FOOTWAY / CARRIAGEWAY, UNLESS OTHERWISE STATED THE MATERIAL IS TO BE REMOVED TO TIP OFF SITE.
8. WHERE REQUIRED EXISTING ROAD MARKINGS ARE TO BE REMOVED USING HYDROBLASTING. ALTERNATIVE METHODS MUST BE AGREED WITH THE S.C.C. ENGINEER.
9. A MINIMUM DISTANCE OF 450mm IS TO BE MAINTAINED BETWEEN NEW STREET FURNITURE AND EDGE OF CARRIAGEWAY
10. FOR SITE CLEARANCE & EXCAVATIONS REFER TO DRAWING NO. PC0887-0200-03

KEY:

- TYPE HB2 KERB TO BE INSTALLED AS PER S.C.C. STANDARD DETAIL 1000/03
- TYPE BN KERB TO BE INSTALLED AS PER S.C.C. STANDARD DETAIL 1000/07
- TYPE HB2 TO BN RAKER KERB TO BE INSTALLED AS PER S.C.C. STANDARD DETAIL 1000/03 / 1000/07
- TYPE EF PRE-CAST CONCRETE EDGING STRIP TO BE INSTALLED AS PER S.C.C. STANDARD DETAIL 1000/08
- FOOTWAY SURFACE COURSE AND BINDER COURSE (20mm / 50mm) TO BE INSTALLED AS PER SPECIFICATION ON S.C.C. STANDARD DETAIL 1000/09
- FULL DEPTH FOOTWAY CONSTRUCTION (20mm SURFACE COURSE / 50mm BINDER COURSE / 100mm SUB-BASE) TO BE INSTALLED AS PER SPECIFICATION ON S.C.C. STANDARD DETAIL 1000/09
- TYPE 'B' HEAVY DOMESTIC USE VEHICULAR CROSSOVER TO BE INSTALLED AS PER S.C.C. STANDARD DETAIL 1000/18 (25mm SURFACE COURSE / 90mm BINDER COURSE / 225mm SUB-BASE
- HIGHWAY BOUNDARY

Notes

Rev.	Description	Drwn	Sig.	Date	Chkd	Sig.	Date	Appr	Sig.	Date

File Name: \\surreycc.local\deptwide\EA\PC all\Resource Pool\Projects\SE Reigate & Banstead\PC0887 Chetwode Road, Tadworth\6. Drawings\Current\Detailed Design\PC0887_0100_01[GA].dwg Scale 1:100

North Point

'Based upon the Ordnance Survey mapping with the permission of the Controller of Her Majesty's Stationery Office © Crown copyright. Unauthorised reproduction infringes Crown copyright and may lead to prosecution or civil proceedings.' Surrey County Council LA 076872 2002.

Drawn by TC	Sig. TC	Date MAR 2019
Checked by originator JD	Sig. JD	Date MAR 2019
Approved by	Sig.	Date

Project: CHETWODE ROAD, TADWORTH
HIGHWAY IMPROVEMENTS

Drawing: HOMEFIELD GARDENS
GENERAL ARRANGEMENT

SHEET 1 OF 1

SURREY COUNTY COUNCIL
Surrey Highways
Transport for Surrey

Project No.	PC0887
Contract Sheet No.	
Drawing No.	0100-04
Rev.	–
Classification	CONSTRUCTION

A1